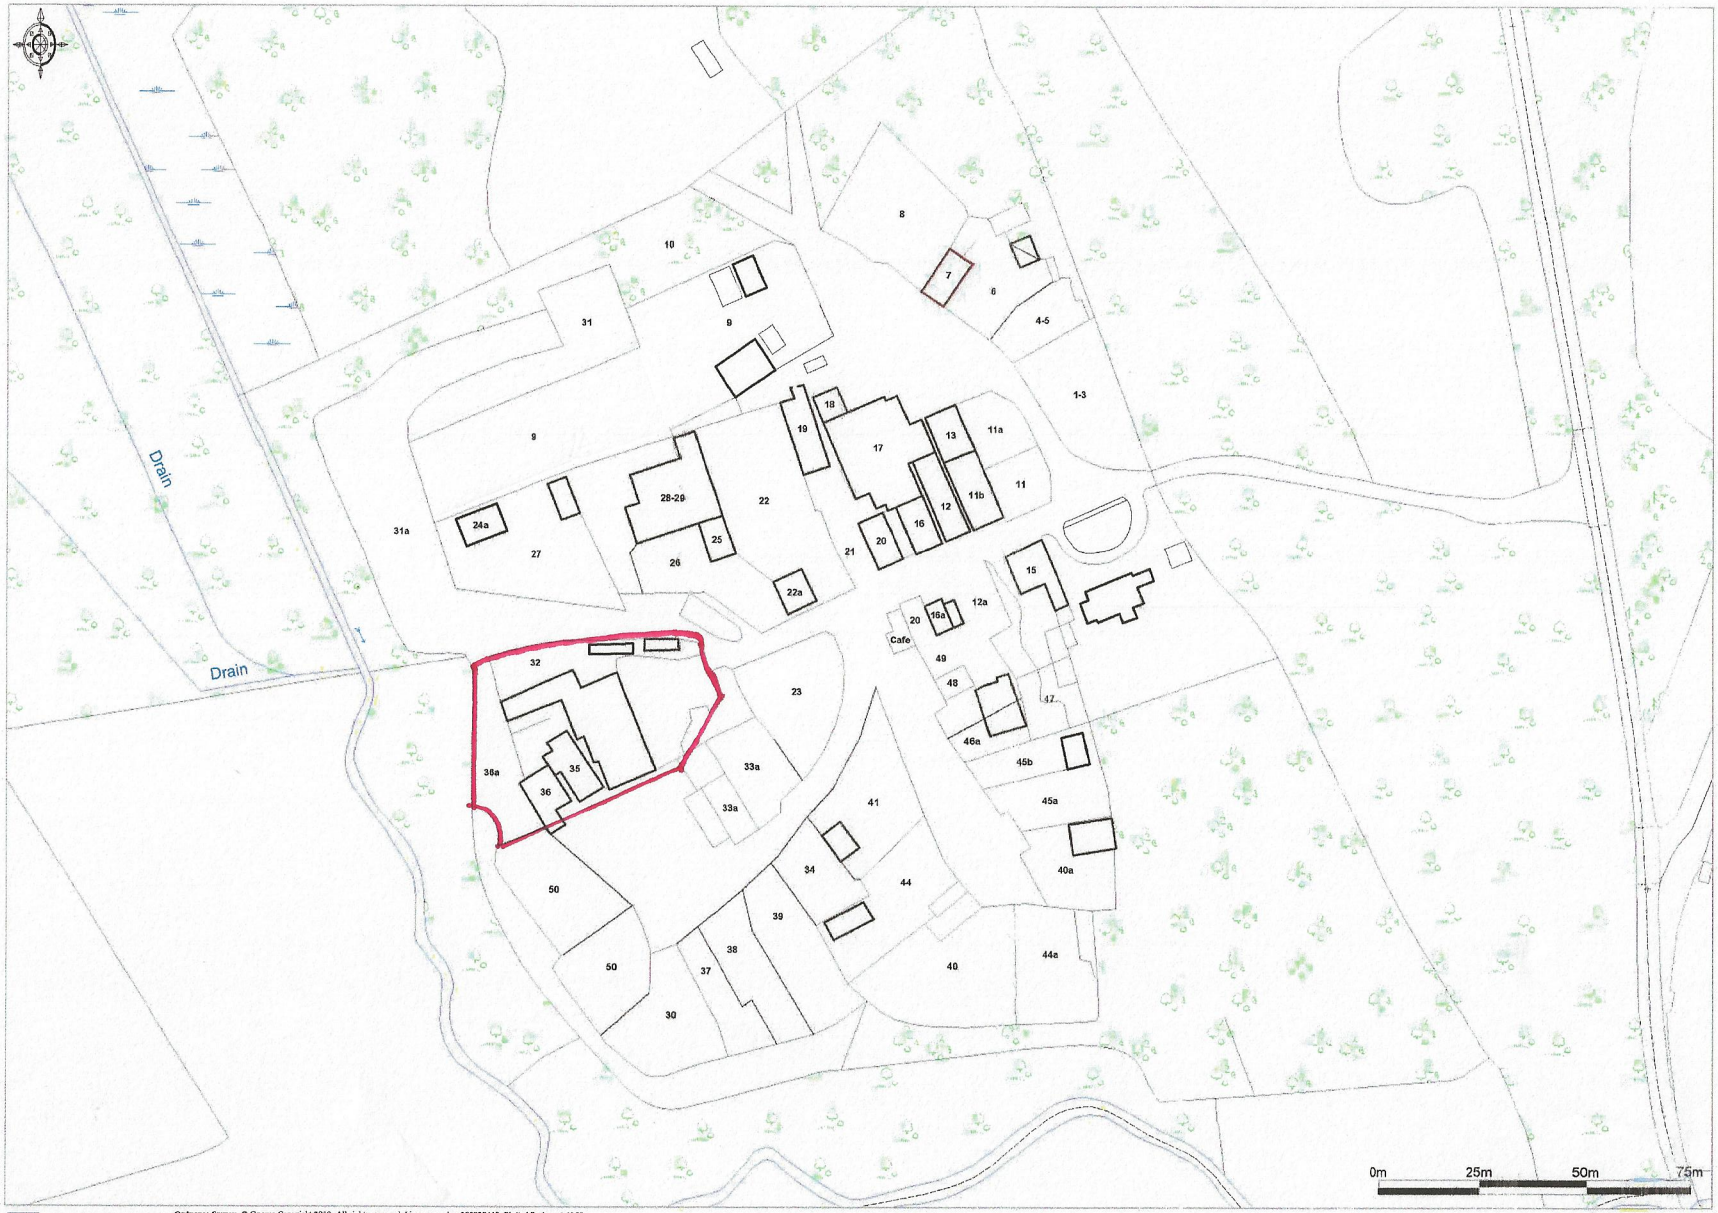

Ordnance Survey © Crown Copyright 2010. All rights reserved. Licence number 100020449, Plotted Scale - 1:1250

Promap®